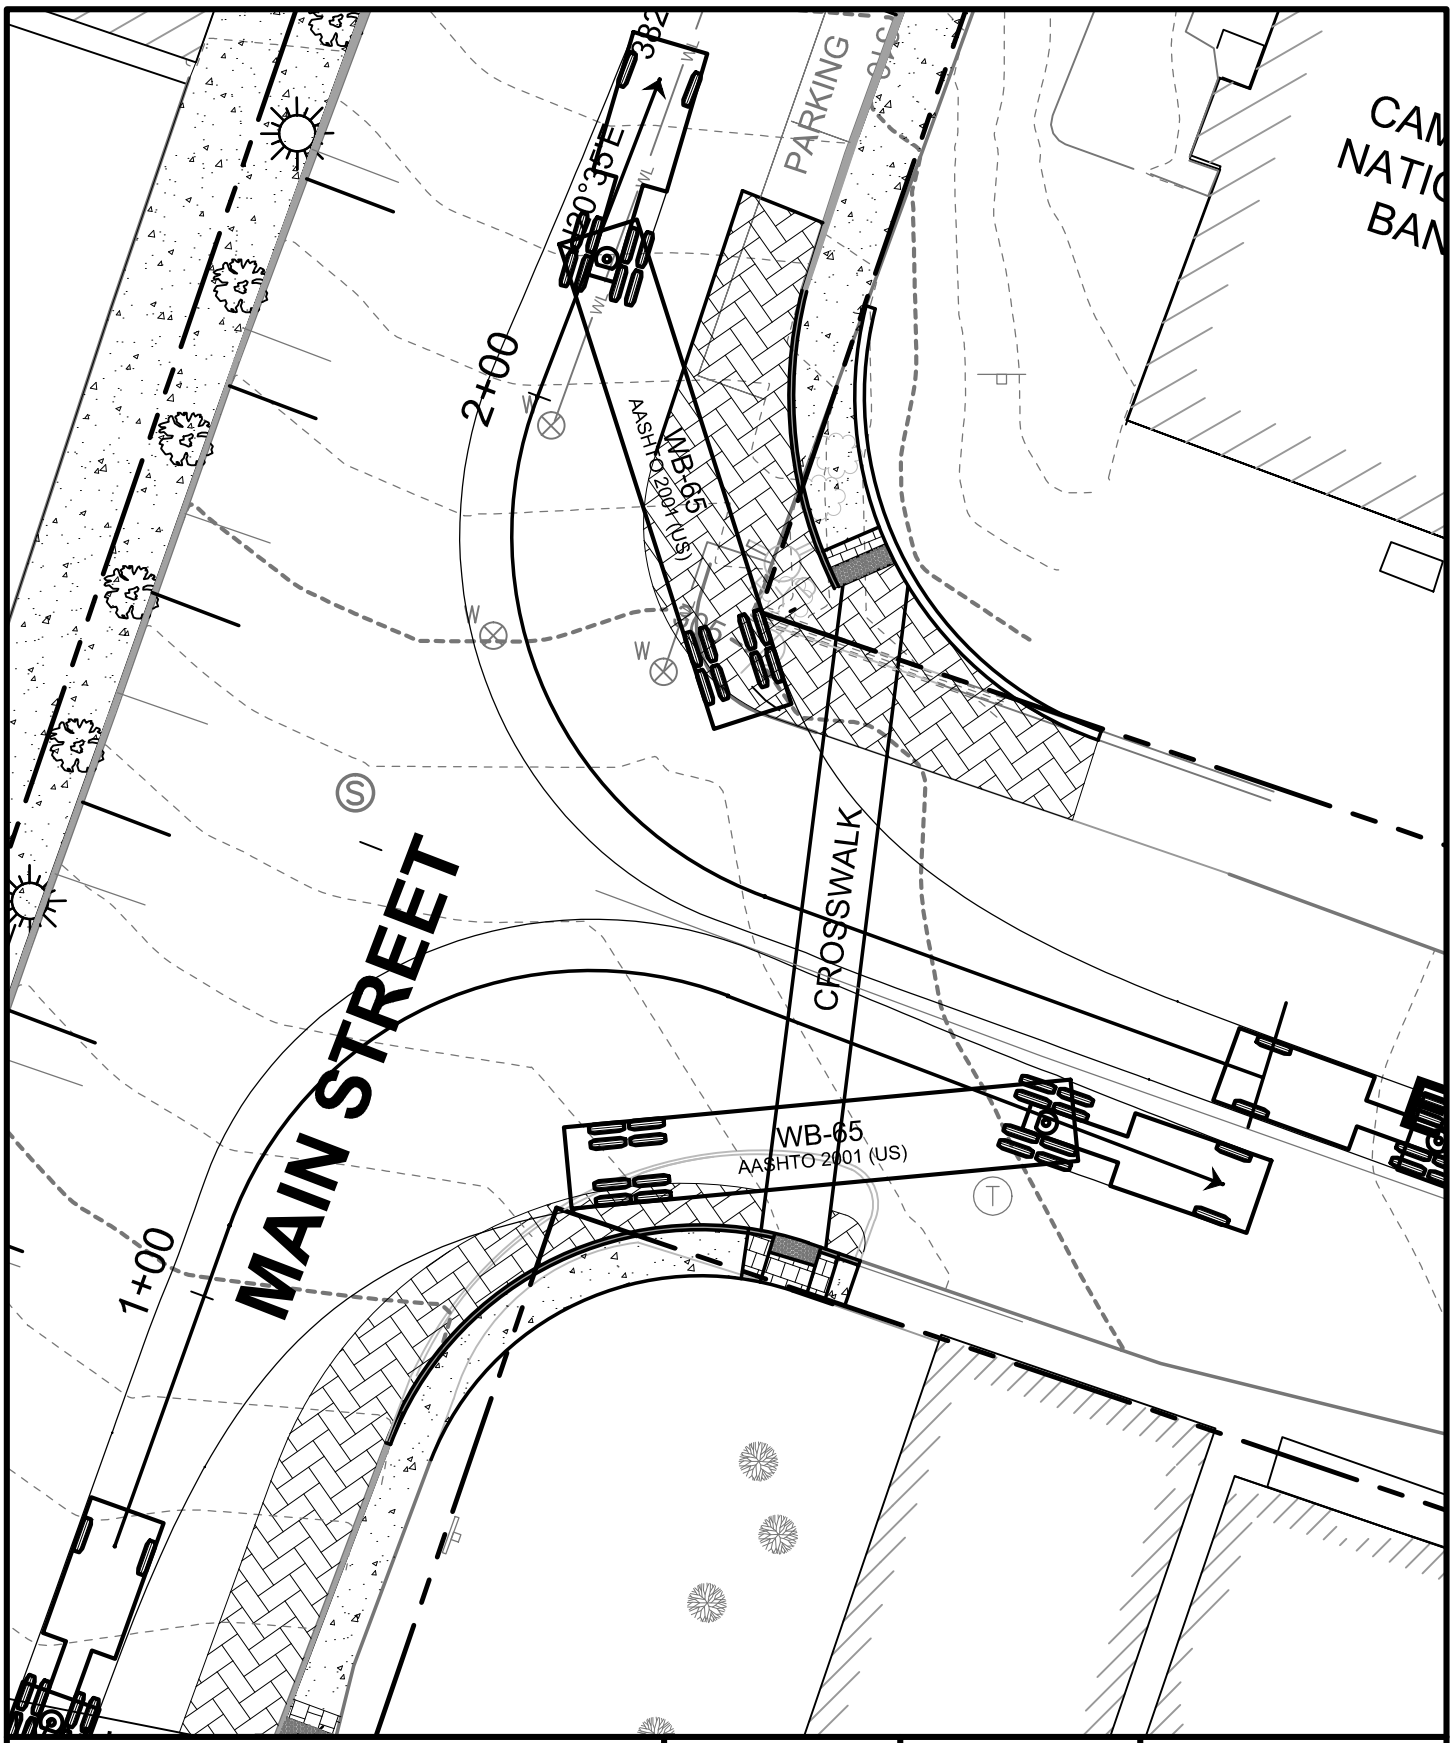

PROJECT TITLE: **MILO SAFE STREETS MILO, MAINE**	DWG: **1 OF 1**	BY: BLC	CES INC ENGINEERING • SURVEYING • PLANNING • SCIENCES
		DATE: 10.25.2012	
SHEET TITLE: **ELM & MAIN INTERSECTION**	JN: 6152	REV:	
	SCALE: 1"=20'	REV DATE:	